7/26/2019
5:49:06 PM

d1089016.dgn
Plotted By: WAP04107$

LIMITED ACCESS HIGHWAY By Resolution of Commonwealth Transportation Board dated 02/21/2018

LIMITED ACCESS HIGHWAY By Resolution of Highway Commission dated 10/04/1956

PROJECT MANAGER Kelly Dunn, P.E., L.S., (540)387-5374, Salem District
SURVEYED BY, DATE Anderson & Associates, 12/21/2016
DESIGN BY Jason Henry, P.E., (804)786-5975, Central Office
SUBSURFACE UTILITY BY, DATE Miss Utility, 12/21/2016

For Utility Owner Information See Sheet 3

JASON L. HENRY
Lic. No. 040658
PROFESSIONAL ENGINEER
COMMONWEALTH OF VIRGINIA

Jason L Henry 2019.08.07 15:03:34 -04'00'

VDOT Location & Design
Richmond, Virginia
ROADWAY ENGINEER

BRIAN WILLIAM WATERS
Lic. No. 055605
PROFESSIONAL ENGINEER
COMMONWEALTH OF VIRGINIA

Brian W Waters

VDOT Location & Design
Richmond, Virginia
HYDRAULIC ENGINEER

REVISED	STATE	ROUTE	PROJECT	SHEET NO.
7/13/18	VA.	081	0081-080-903, RW-201, C-501 0081-080-912, C-501	16

DESIGN FEATURES RELATING TO CONSTRUCTION OR TO REGULATION AND CONTROL OF TRAFFIC MAY BE SUBJECT TO CHANGE AS DEEMED NECESSARY BY THE DEPARTMENT

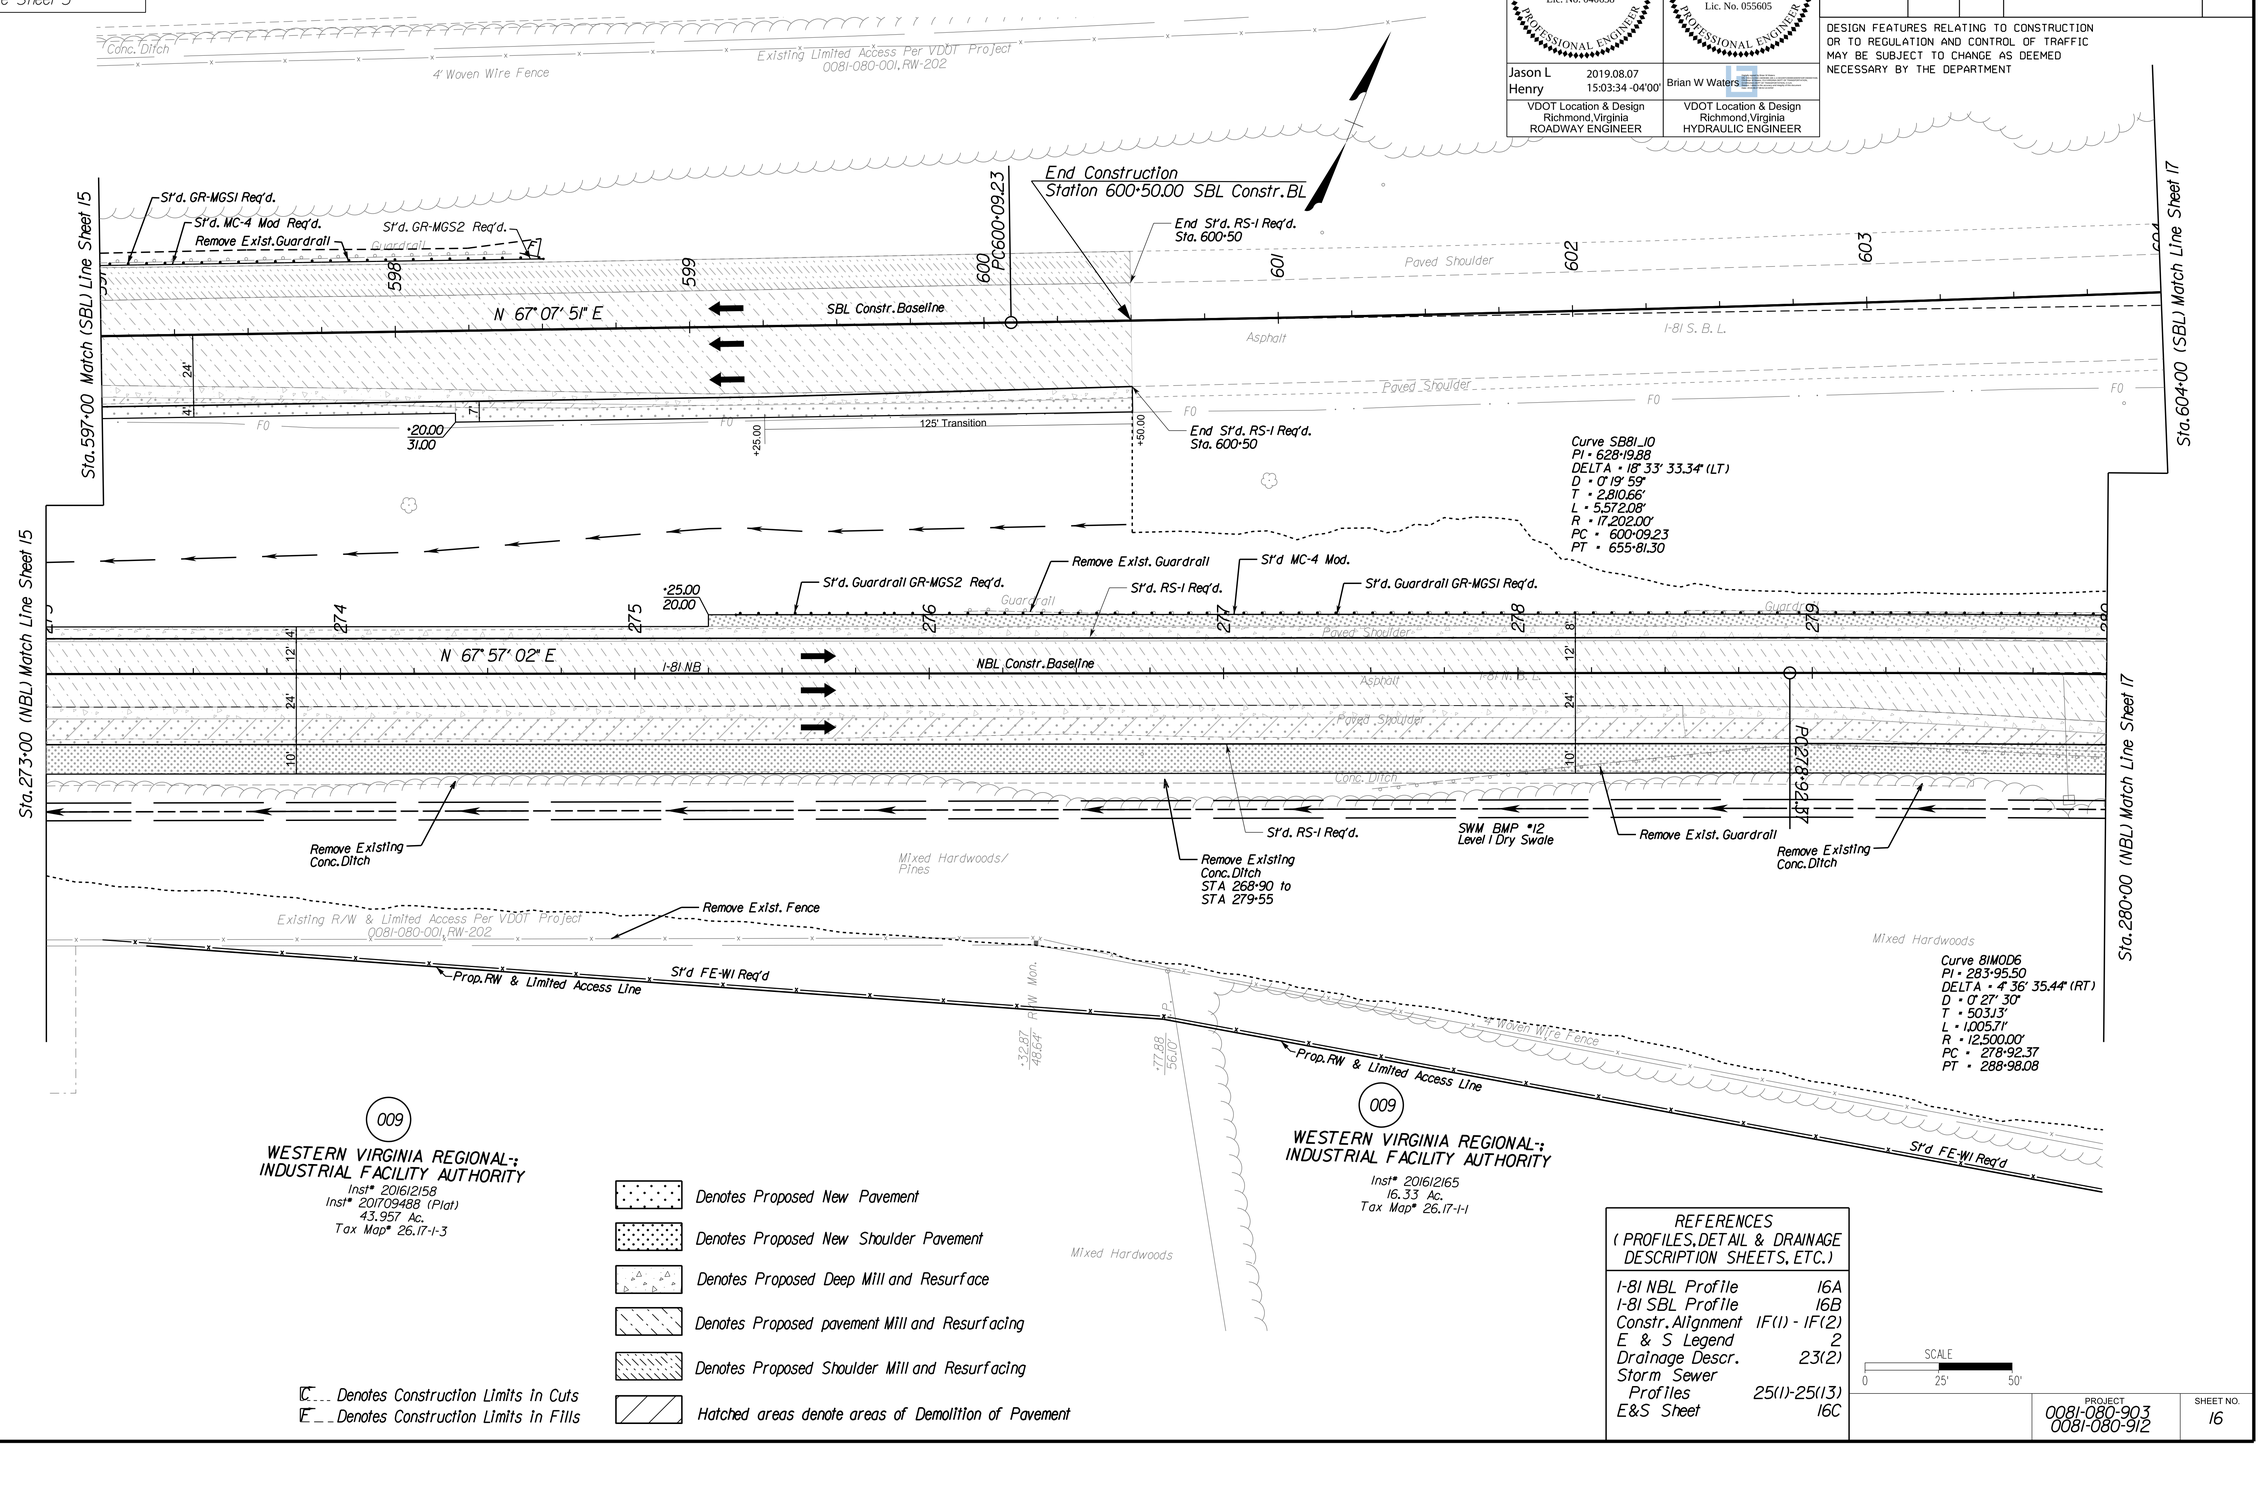

009
WESTERN VIRGINIA REGIONAL INDUSTRIAL FACILITY AUTHORITY
Inst# 201612158
Inst# 201709488 (Plat)
43.957 Ac.
Tax Map# 26.17-1-3

009
WESTERN VIRGINIA REGIONAL INDUSTRIAL FACILITY AUTHORITY
Inst# 201612165
16.33 Ac.
Tax Map# 26.17-1-1

Denotes Proposed New Pavement
Denotes Proposed New Shoulder Pavement
Denotes Proposed Deep Mill and Resurface
Denotes Proposed pavement Mill and Resurfacing
Denotes Proposed Shoulder Mill and Resurfacing
Hatched areas denote areas of Demolition of Pavement

C___ Denotes Construction Limits in Cuts
F___ Denotes Construction Limits in Fills

REFERENCES (PROFILES, DETAIL & DRAINAGE DESCRIPTION SHEETS, ETC.)	
I-81 NBL Profile	16A
I-81 SBL Profile	16B
Constr. Alignment	1F(1) - 1F(2)
E & S Legend	2
Drainage Descr.	23(2)
Storm Sewer Profiles	25(1)-25(13)
E&S Sheet	16C

SCALE
0 25' 50'

PROJECT	SHEET NO.
0081-080-903 0081-080-912	16